Sl. No.	Items of work	Unit	Quantity
14	R.C.C. beams with 1 : 2 : 4 granite jelly concrete (size of jelly 3/8″ to ½″) and clean sand and reinforcement as per design up to 1½ per cent including centering and curing complete ... ... (Beams will be measured excluding slab thickness)	C.ft.	10,000
15	Do up to 3 per cent reinforcement	,,	5,000
16	R.C.C. columns footings 1 : 2 : 4 proportion with granite jelly 3/8″ to ½″ and clean sand including centering, curing and vibrating with Power Vibrator Reinforcement as per design up to 1·5 per cent ... ... N.B.—When extra percentage of steel is involved, only cost of steel and bending charges as per schedule will be paid as extra.	,,	2,000
17	R.C.C. columns with 1 : 1 : 2 graded jelly concrete (Jelly ¼″ to 3/8″) and clean sand with reinforcement as per design up to 1·5 per cent including centering, curing, complete	C.ft.	2,000
18	Cut stone parapet with cut stone pillasters 10′ intervals as per design for top of parapet (all stones two-line dressed) including scaffolding fixing in cement mortar 1 : 5 pointing and finishing—complete (stones to be got from Hessarghatta quarry only).	R.ft.	2,400
19	Cut stone railing at the top of first floor, all stones, two-line dressed including scaffolding, fixing in cement mortar 1 : 5 and finishing complete, as per design ...	,,	1,500
20	(*a*) Granite stone slabs, 4″ thick, three-line dressed veneering over R.C.C. domes as per design including fixing with cementing materials pointing and finishing at heights 60′ to 80′ (stones to be got from Mallasandra or Hessarghatta quarry only)	S.ft.	10,000
	(*b*) Do at heights 100′ to 150′	,,	5,000

TUMKUR DIVISION.

Notification dated 26th August 1953.

Sealed quotations will be received up to 4 P.M. on 7th September 1953 at the Office of the Executive Engineer, Tumkur Division, Tumkur for the supply of Steel Roof Trusses and Purlins as shown in the undermentioned sketch for the Prayer Hall of the Sree Ramadevaru Temple, Krishnarajendra Extension, Tumkur.

1. The materials should be supplied within one month from the date of acceptance of the quotation.

2. Quotation should be addressed to the Executive Engineer, Tumkur Division, Tumkur., in a sealed cover and be superscribed "Supply of Steel Roof Trusses and Purlins as shown in the undermentioned sketch for the prayer hall of Sree Ramadevaru Temple, Tumkur."

3. Quotation should be accompanied by a treasury chellan for having credited the earnest money of Rs. 100 under Revenue Deposits. After quotations are disposed off, the treasury chellan accompanying the quotation of the unsuccessful quotationer will be returned to him by P.W.D. with an endorsement signed by the Divisional Officer to the effect that the quotation is rejected and the amount of the chellan may be repaid to the party concerned.

4. No dues from the department or cheque will be considered.

5. Specific rates should be quoted for each item of work.

6. Rates quoted will hold good for six months or one year from the date of acceptance of quotation.

7. Rates quoted by the contractor will be considered inclusive of Sales Tax. No separate claims for Sales Tax will be considered.

8. No additional clause will be accepted.

K. V. SIDDABASAVIAH,
Executive Engineer.

STEEL ROOF TRUSS FOR THE PRAYER HALL OF SREE RAMADEVARA TEMPLE, TUMKUR.

Span. 37′–6″c/c.
Rise ... .. 1/6 span.

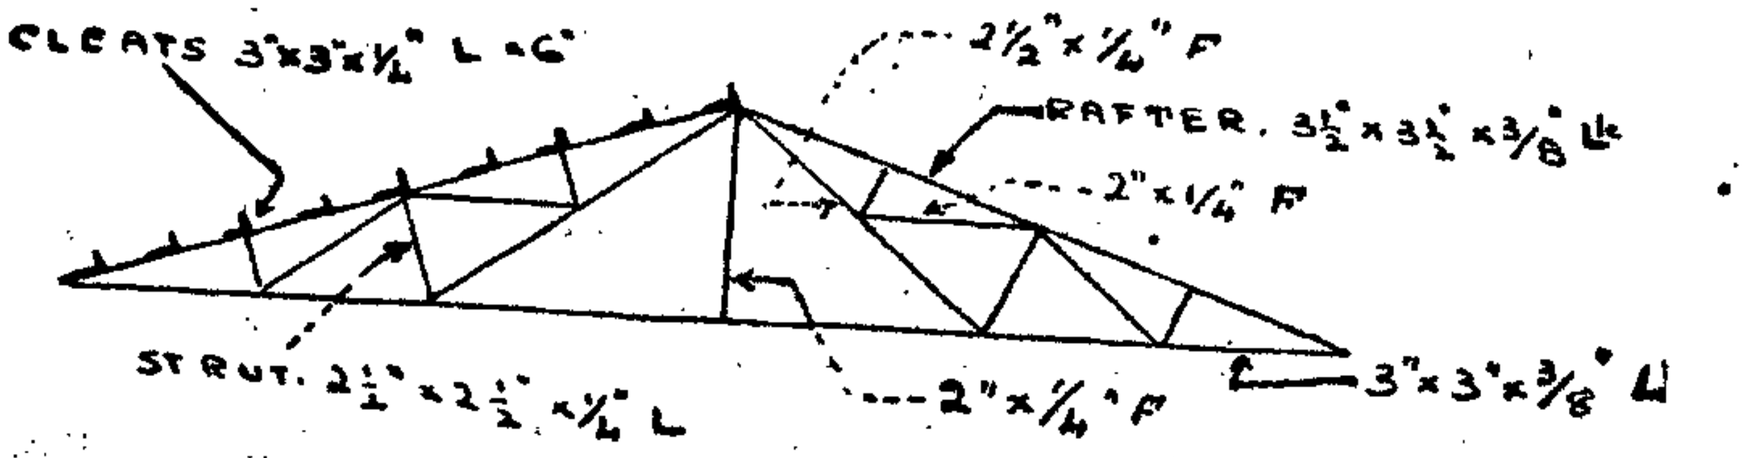

DETAILS.

Truss Rivetted in Halves.

All Rivets and Bolts	...	5/8″ diameter.
All Gussets used	...	¼″ M.S.
Base Plate	...	½″ M.S.
Foundation Bolts	...	1″ diameter × 18″

Approximate weight of Truss = 10 cwts.		
Purlin Cleats	...	3″×3″×¼″L×6″
Purlins	...	3″×3″×¼″L [18 of 60′]
Rise ...	...	1/6 span.
No. of Trusses	...	5

KOLAR DIVISION.

Notification dated 22nd August 1953.

It is hereby notified for the information of the public that the articles mentioned below will be sold in public auction at the premises of the Executive Engineer's Office, Kolar Division, Kolar, 14th September 1953, at 10 A.M. by the Executive Engineer or his authorised representative.

The materials to be auctioned can be inspected at the Divisional Stores Executive Engineer's Office, Kolar, on all working days, between 11 A.M. and 5 P.M.

1	Lorry No. MY 7397 Ford (lease and lend model) 1942		scrapped.
2	Released lorry spares, unserviceable as per list enclosed.		
3	Chevrolet Engine	one old and	unserviceable.
4	Engine	one	Do
5	Gas plant	one set	Do
6	Batteries	2 Nos.	Do
7	Tyres	3 Nos.	wornout and unserviceable.
8	One Ford chassis broken.		

TERMS.

The bidders should pay initial deposit of Rs. 25 each to enable them to bid at the site. Full bid amount should be paid in cash on the spot soon after the bid is closed.

The materials purchased should be removed from the